




PLANETÁRIUM LAMAČ

bc. Tereza Peťovská

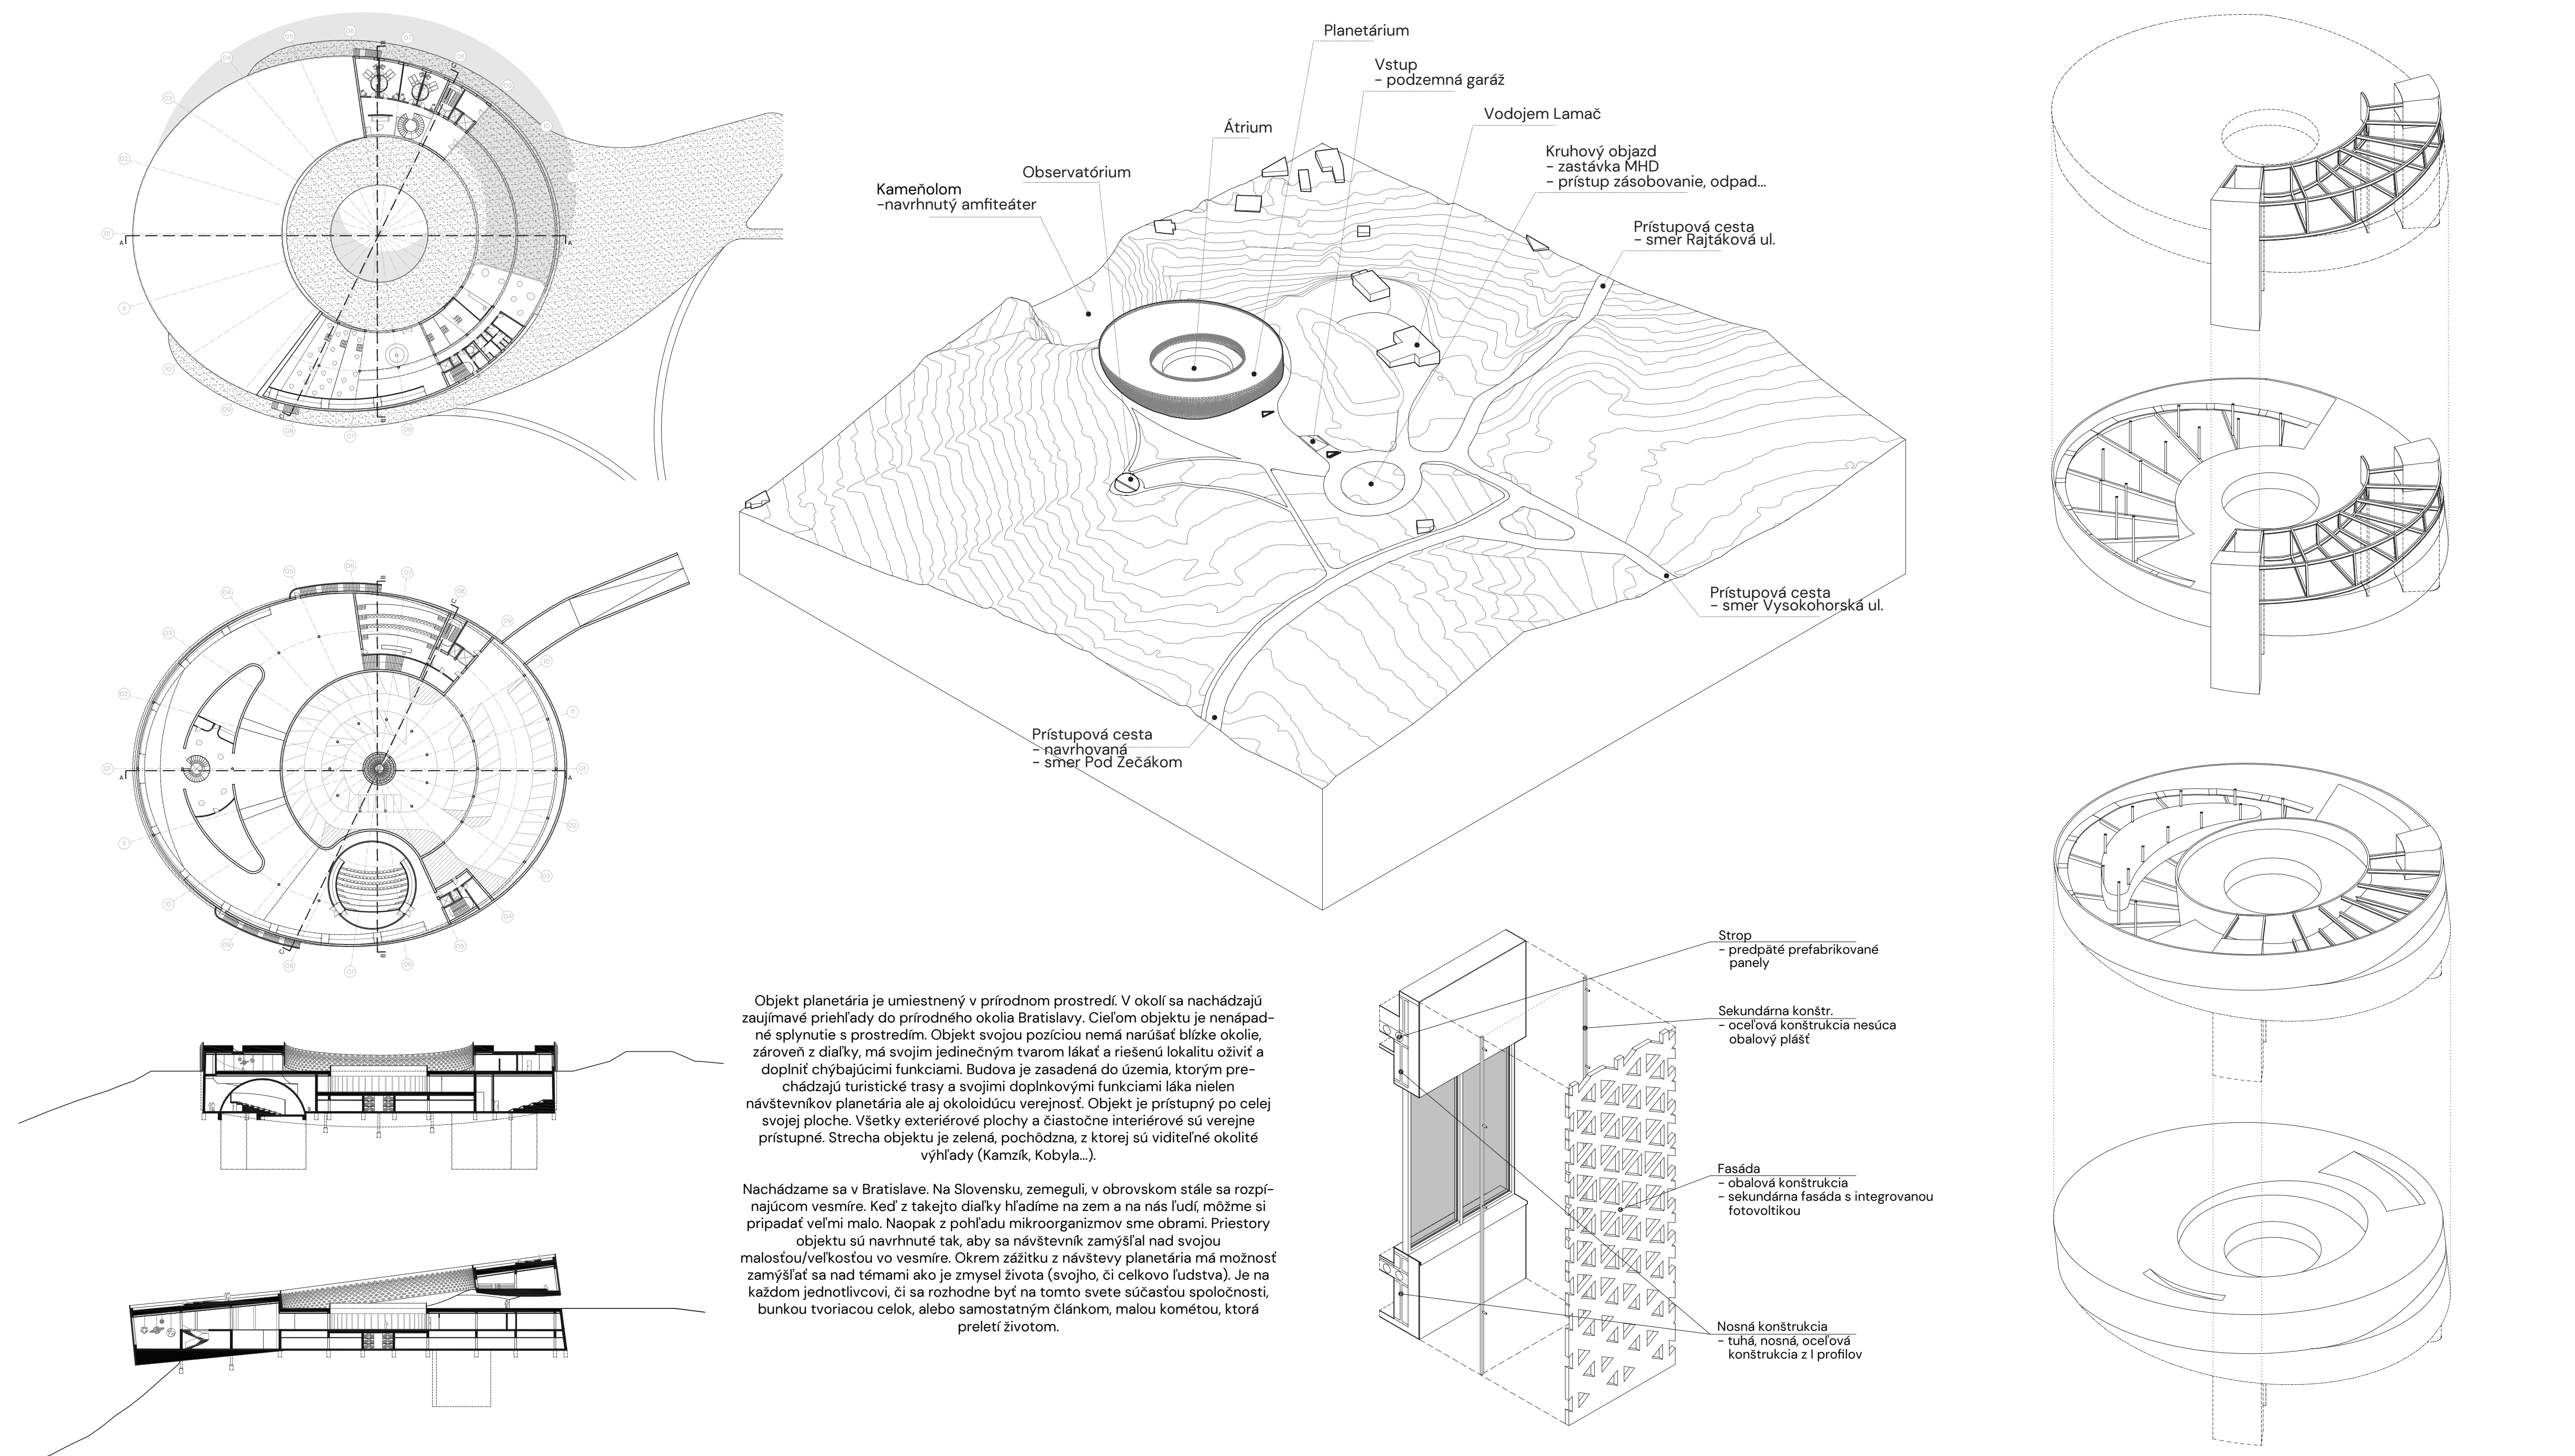

STU BRATISLAVA, FAKULTA ARCHITEKTÚRY A DIZAJNU		
PREDMET:	ATELIÉR III.	STU
TÉMA:	PLANETÁRIUM	FAD
STUDENT:	bc. TEREZA PĚTOVSKÁ	DÁTUM:
VEDÚCI PRÁCE:	Ing. arch. PETER MORGENSTEIN, PH.D.	10.01.2024
GARANT PREDMETU:	prof. Ing. arch. PAVEL GREGOR, PH.D.	AKAD. ROK:
PREZENTÁČNY POSTER		2023 / 2024